Building layout +
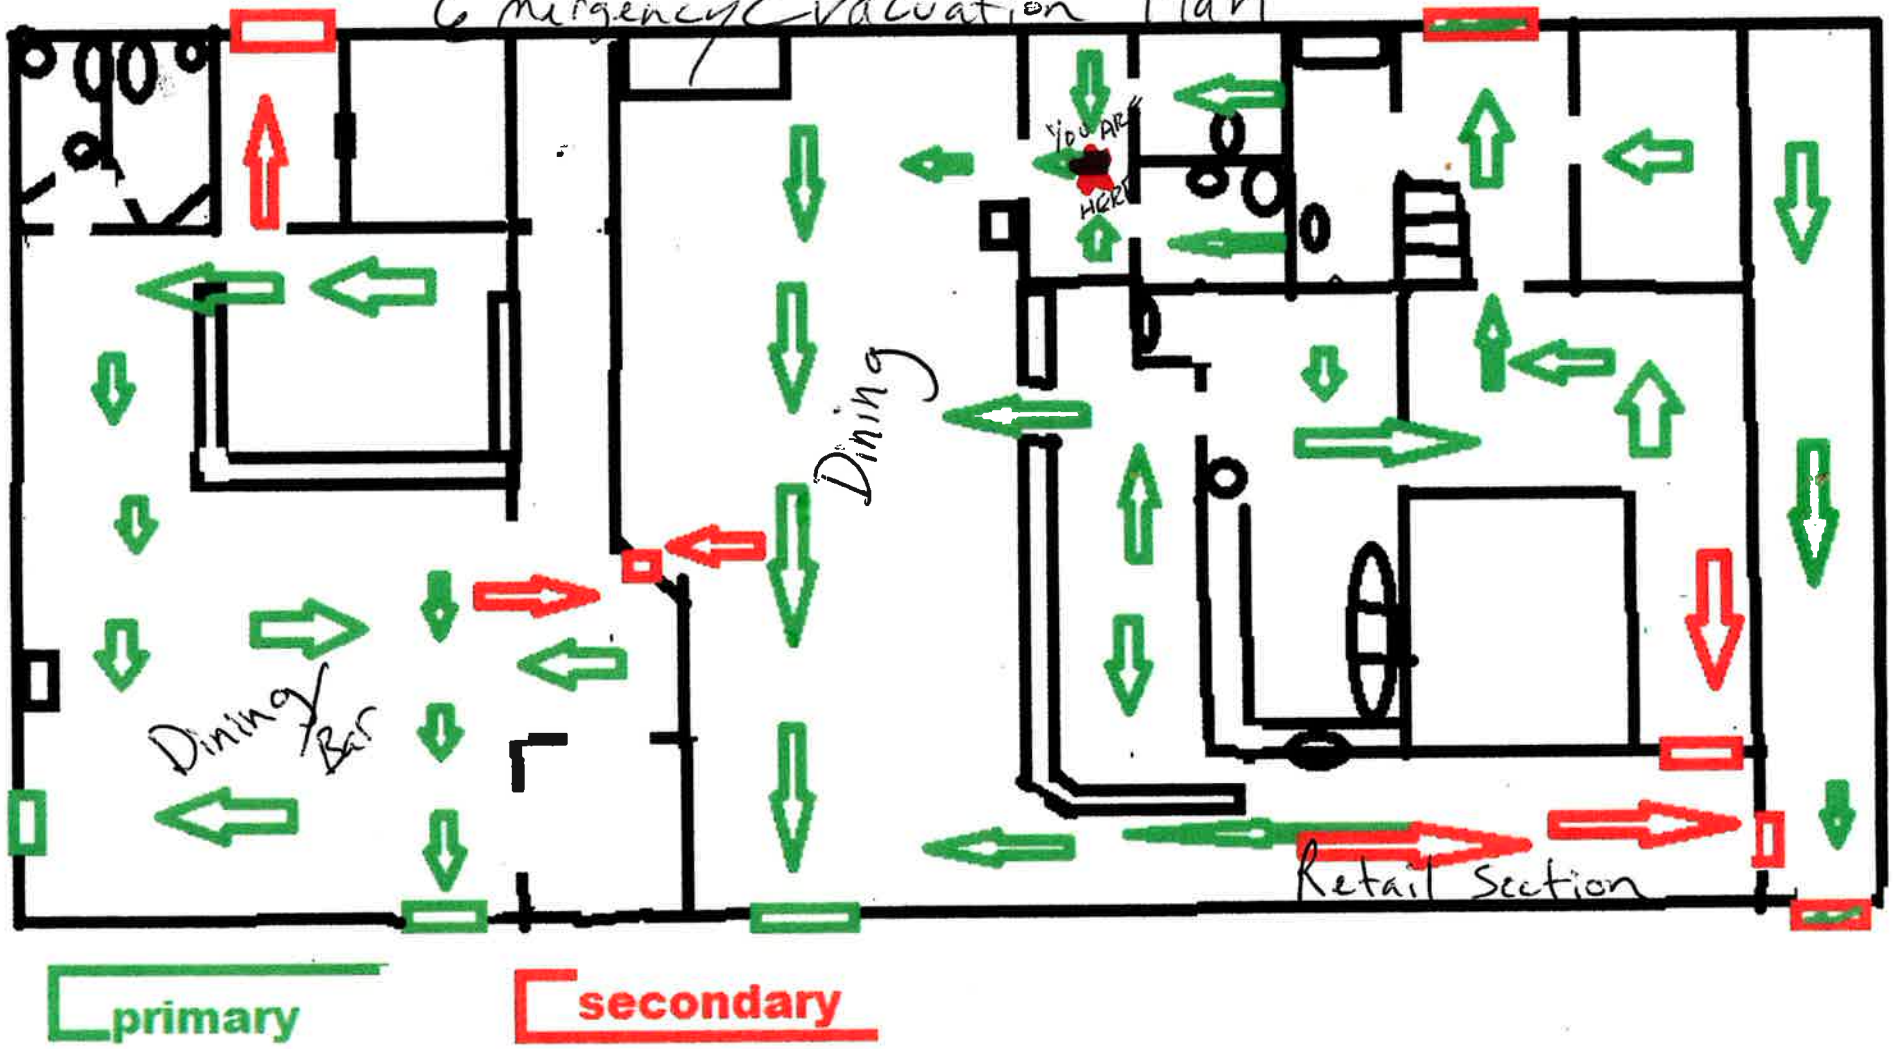
Emergency Evacuation Plan